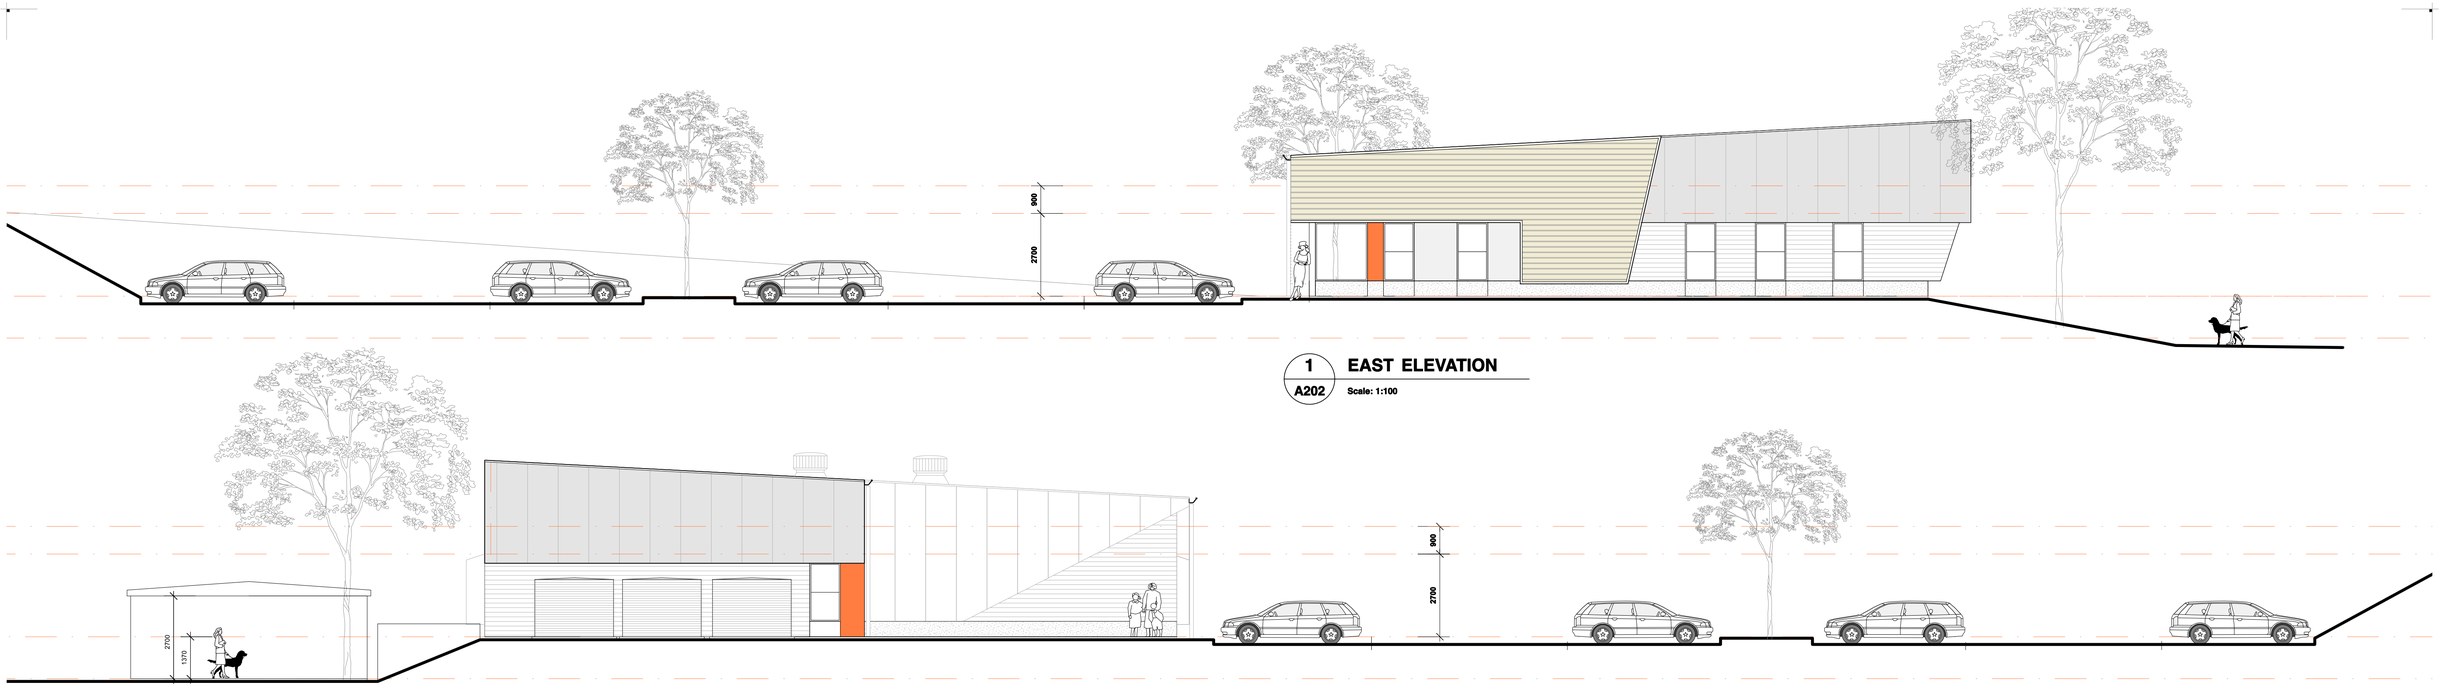

1 A202 **EAST ELEVATION**
Scale: 1:100

1 A202 **WEST ELEVATION**
Scale: 1:100

1 A202 **SOUTH ELEVATION**
Scale: 1:100

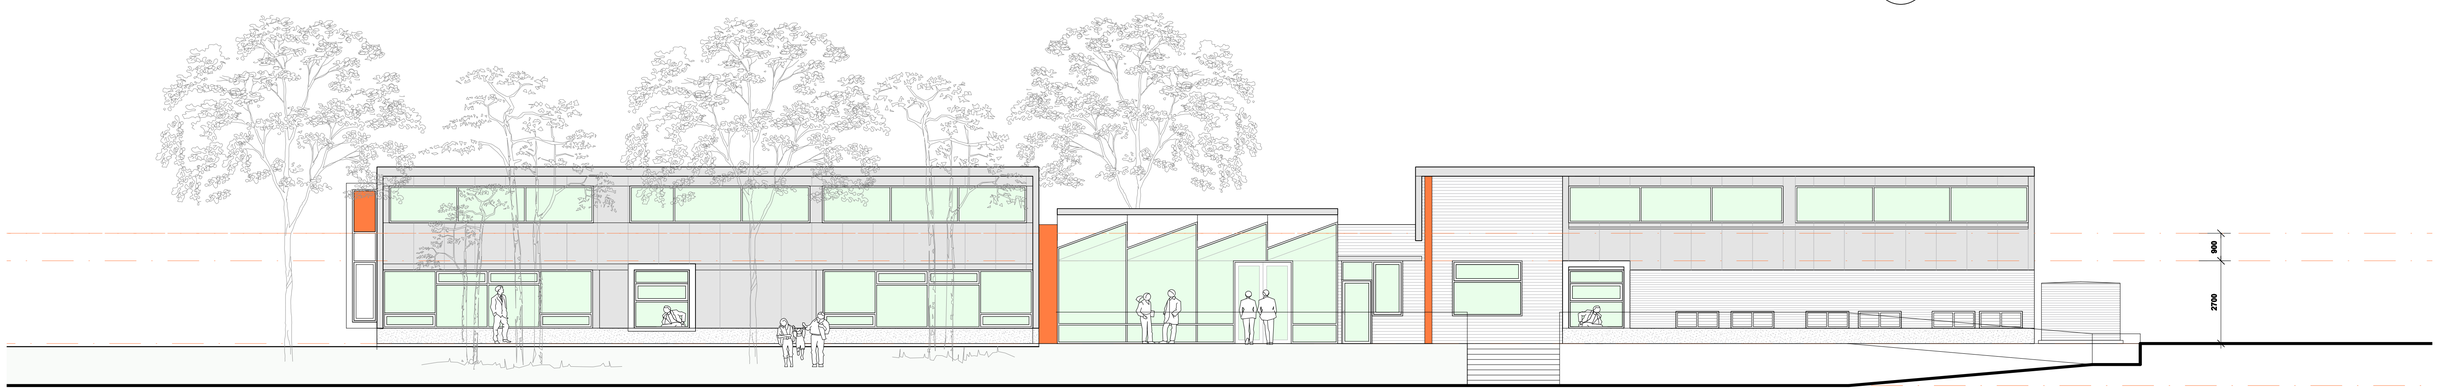

1 A202 **NORTH ELEVATION**
Scale: 1:100

0 5 M

date	no.	issue / amendment
14/03/08	*	PRELIMINARY

client
CITY OF MONASH
293 Springvale Road
Glen Waverly
VIC 3150

CROXON RAMSAY
architecture 15 studley street
urban design abbotsford. vic 3067
interior design t. 03 9417 2700
project management f. 03 9417 2099
mail@croxonramsay.com.au

project
ELECTRA COMMUNITY CENTRE
ELECTRA AVE, ASHWOOD, VIC.

title
ELEVATIONS
status
PRELIMINARY

date	drawing no.	project no.
14.03.2008	A301	0653
scale	sheet size	revision no.
1:100 @ A1	A1	*